
US Army Corps
of Engineers ®
MOBILE DISTRICT

GMHILL
G.M. HILL ENGINEERING
9700 PHILIPS HWY. SUITE 101
JACKSONVILLE, FLORIDA 32256
PH: (904) 280-8244
gmhillengineering.com

TYNDALL AFB, FL
FLIGHT LINE F-35 SUNSHADES

W31XNJ12657099

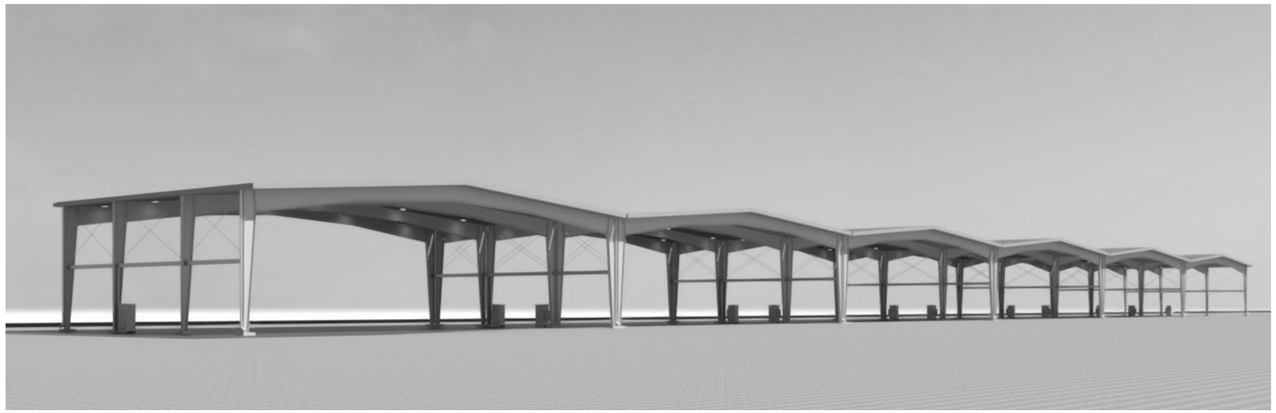

SOLICITATION NO.: W91278-18-D-0045/0008
CONTRACT NO.: W9127821F0421
ISSUE DATE: 09 JUNE 2023
VOLUME: RTA DESIGN SUBMITTAL

DRAWING INDEX

DRAWING INDEX

GENERAL
G-001 COVER SHEET
G-002 LOCATION AND VICINITY MAP
G-003 LAYDOWN AREA AND HAUL ROUTE
GEOTECH
B-100 BORING LOCATION PLAN
CIVIL
C-001 PROJECT NOTES, ABBREVIATIONS AND LEGENDS
C-100 OVERALL EXISTING CONDITIONS PLAN
C-101 EXISTING CONDITIONS PLAN
C-102 EXISTING CONDITIONS PLAN
C-103 EXISTING CONDITIONS PLAN
C-110 DEMOLITION PLAN
C-111 DEMOLITION PLAN
C-112 DEMOLITION PLAN
C-120 OVERALL ENVIRONMENTAL PLAN
C-121 ENVIRONMENTAL PLAN
C-122 ENVIRONMENTAL PLAN
C-123 ENVIRONMENTAL PLAN
C-200 OVERALL SITE PLAN
C-201 SITE PLAN
C-202 SITE PLAN
C-203 SITE PLAN
C-204 GEOMETRIC CONTROL POINT TABLE
C-210 SITE CONSTRUCTION DETAILS
C-211 SITE CONSTRUCTION DETAILS
C-212 SITE CONSTRUCTION DETAILS
C-221 JOINTING AND ELEVATION PLAN
C-222 JOINTING AND ELEVATION PLAN
C-223 JOINTING AND ELEVATION PLAN
C-500 OVERALL EROSION AND SEDIMENT CONTROL PLAN
C-501 EROSION AND SEDIMENT CONTROL PLAN
C-502 EROSION AND SEDIMENT CONTROL PLAN
C-503 EROSION AND SEDIMENT CONTROL PLAN

DRAWING INDEX

C-510 EROSION AND SEDIMENT CONTROL DETAILS
ARCHITECTURAL
A-001 GENERAL NOTES, ABBREVIATIONS
A-100 ARCHITECTURAL SITE PLAN
A-101 TYP OVERALL PLAN SUNSHADES 2 AND 5
A-102 ENLARGED PLAN - 2 BAYS-SS2
A-103 SUNSHADE ROOF PLAN
A-104 SUNSHADE REFLECTED CEILING PLAN
A-201 ELEVATIONS
A-301 BUILDING CROSS SECTION
A-302 SITE SECTIONS
STRUCTURAL
S-001 DESIGN CRITERIA AND GENERAL NOTES
S-002 GENERAL NOTES
S-100 STRUCTURAL SITE PLAN
S-101 TYPICAL OVERALL PLAN SUNSHADES 2 AND 5
S-102 ENLARGED PLAN - 2 BAYS-SS2
S-103 ENLARGED PLAN - 2 BAYS-SS5
S-301 FOUNDATION SECTIONS AND DETAILS
ELECTRICAL
E-001 ELECTRICAL LEGEND AND ABBREVIATIONS
ES101 ELECTRICAL SITE PLAN
ES102 ELECTRICAL SITE PLAN
ES103 ELECTRICAL SITE PLAN
EG101 LIGHTNING PROTECTION PLAN
EG102 GROUNDING PLAN
EG-103 GROUNDING PLAN
EL101 ELECTRICAL LIGHTING PLANS
EL102 ELECTRICAL ROOF LIGHTING PLAN
EP101 ELECTRICAL POWER PLANS
EP102 ELECTRICAL POWER PLANS
E-501 LUMINAIRE SCHEDULE AND LIGHTING PLATES
E-502 ELECTRICAL DETAILS
E-601 ELECTRICAL RISER DIAGRAMS
E-701 PANELBOARD SCHEDULES

BID SCHEDULE

BASE BID: SS2& SS3
OPTION 1: SS1
OPTION 2: SS4
OPTION 3: SS5
OPTION 4: SS6

STATE OF FLORIDA
REGISTERED ARCHITECT
AR 0016238
8/28/23

US Army Corps of Engineers ®

MARK	DESCRIPTION	DATE
1	AM002	08/28/2023


DESIGNED BY: TED
DRAWN BY: KHR
CHECKED BY: RK
SUBMITTED BY: EAL
SIZE: ANSI D
ISSUE DATE: 09 JUNE 2023
SOLICITATION NO.: W91278-18-D-0045/0008
CONTRACT NO.: W9127821F0421

US ARMY CORPS OF ENGINEERS
MOBILE DISTRICT
102 ST JOSEPH ST. MOBILE, AL 36602

GMHILL GM HILL ENGINEERING INC.
9700 PHILIPS HWY SUITE 101
JACKSONVILLE, FL 32256
TEL: 904-280-8244

TYNDALL AFB, FL
FLIGHT LINE F-35 SUNSHADES
W31XNJ12657099
COVER SHEET


SHEET ID
G-001

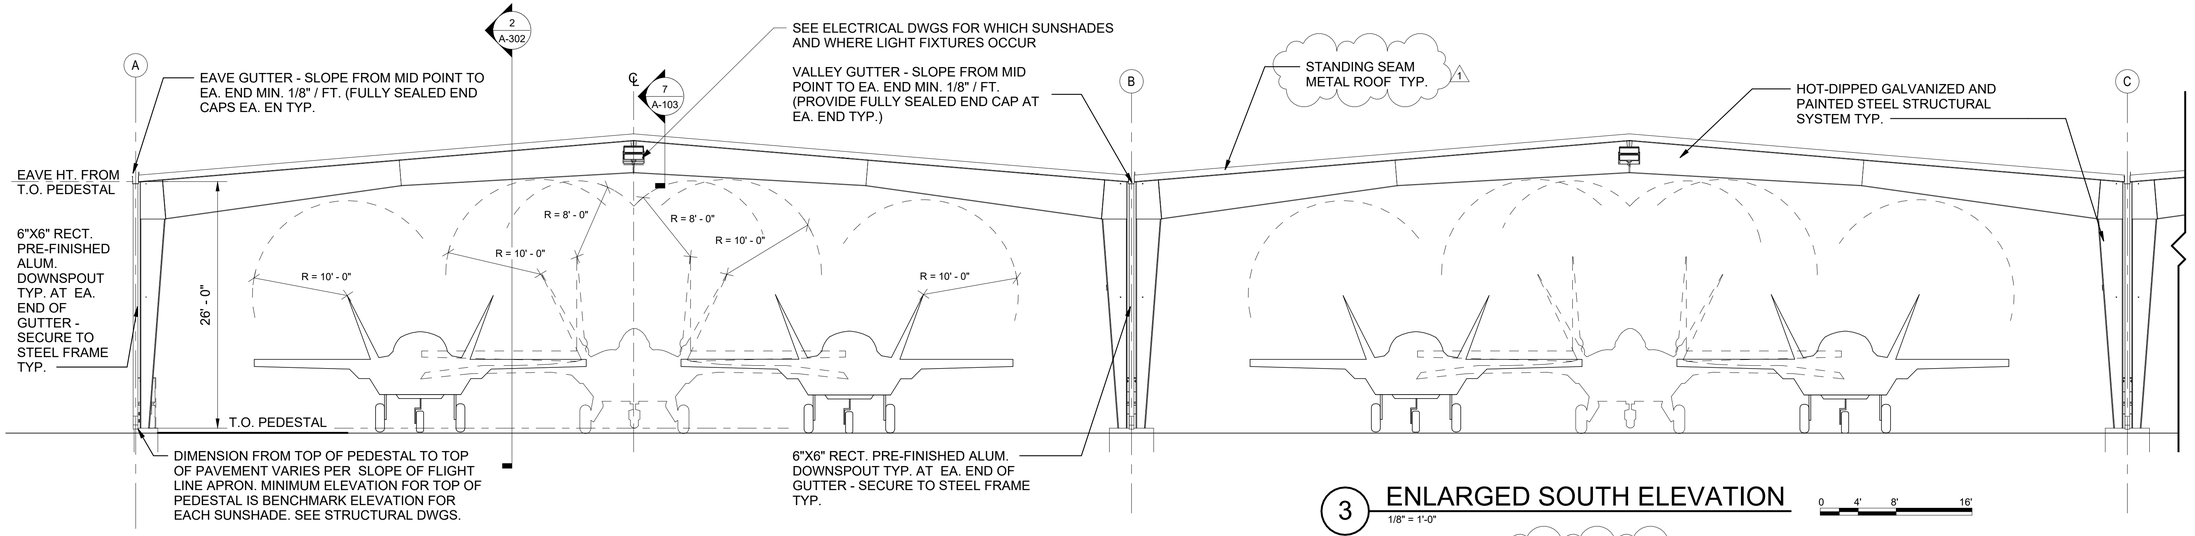

3 ENLARGED SOUTH ELEVATION

1/8" = 1'-0"

0 4' 8' 16'

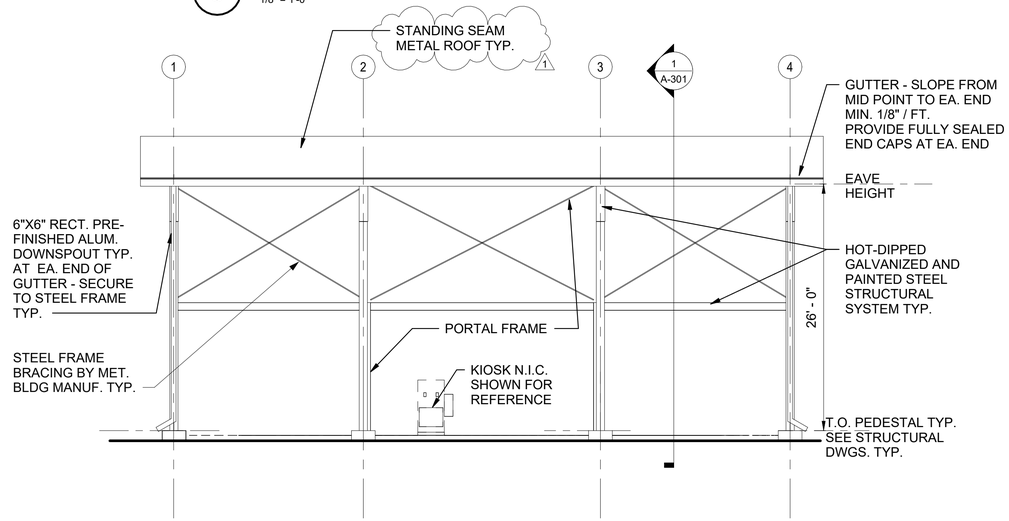


NOTE:
1. ALL FINISHES TO MATCH THE TYNDALL AFB INSTALLATION FACILITY STANDARDS FOR SIMILAR BUILDINGS WITHIN THE TYNDALL FLIGHTLINE PLANNING DISTRICT.
2. PRE-FINISHED METALS ARE FACTORY FINISHED AND PAINTED FINISHES ARE FIELD OR SHOP FINISHED.

COMPONENTS	PAINT / FINISH COLOR
ROOF (TOP SIDE), ROOF FLASHING, FASCIAS, TRIMS, GUTTERS AND DOWNSPOUTS	MATTE METALLIC SILVER
CEILING (ROOF PANEL UNDERSIDE)	WHITE
STRUCTURE, EXPOSED FRAMEWORK (HOT-DIPPED GALVANIZED STEEL)	GALVANIZED + PAINT DARK GRAY

2 EAST ELEVATION

1/8" = 1'-0"

0 4' 8' 16'

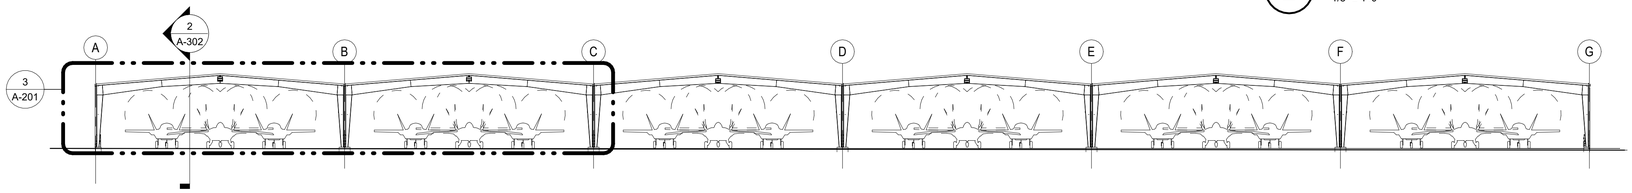

1 SOUTH ELEVATION

1/32" = 1'-0"

0 16' 32' 64'

US Army Corps of Engineers ®

MARK	DESCRIPTION	DATE
1	AM004	09/05/23

DESIGNED BY: TED
DRAWN BY: KHR
CHECKED BY: TED
SUBMITTED BY: EAL
SIZE: ANSI D
ISSUE DATE: 09/AUG/2023
SOLICITATION NO.: W91278-18-D-0045/0008
CONTRACT NO.: W9127821F0421

US ARMY CORPS OF ENGINEERS
MOBILE DISTRICT
102 ST JOSEPH ST. MOBILE, AL 36602


GM HILL ENGINEERING INC.
9700 PHILIPS HWY SUITE 101
JACKSONVILLE, FL 32256
TEL: 904-280-8244

TYNDALL AFB, FL
FLIGHT LINE F-35 SUNSHADES
W31XNJ12657099

ELEVATIONS

SHEET ID
A-201

RTA DESIGN SUBMITTAL

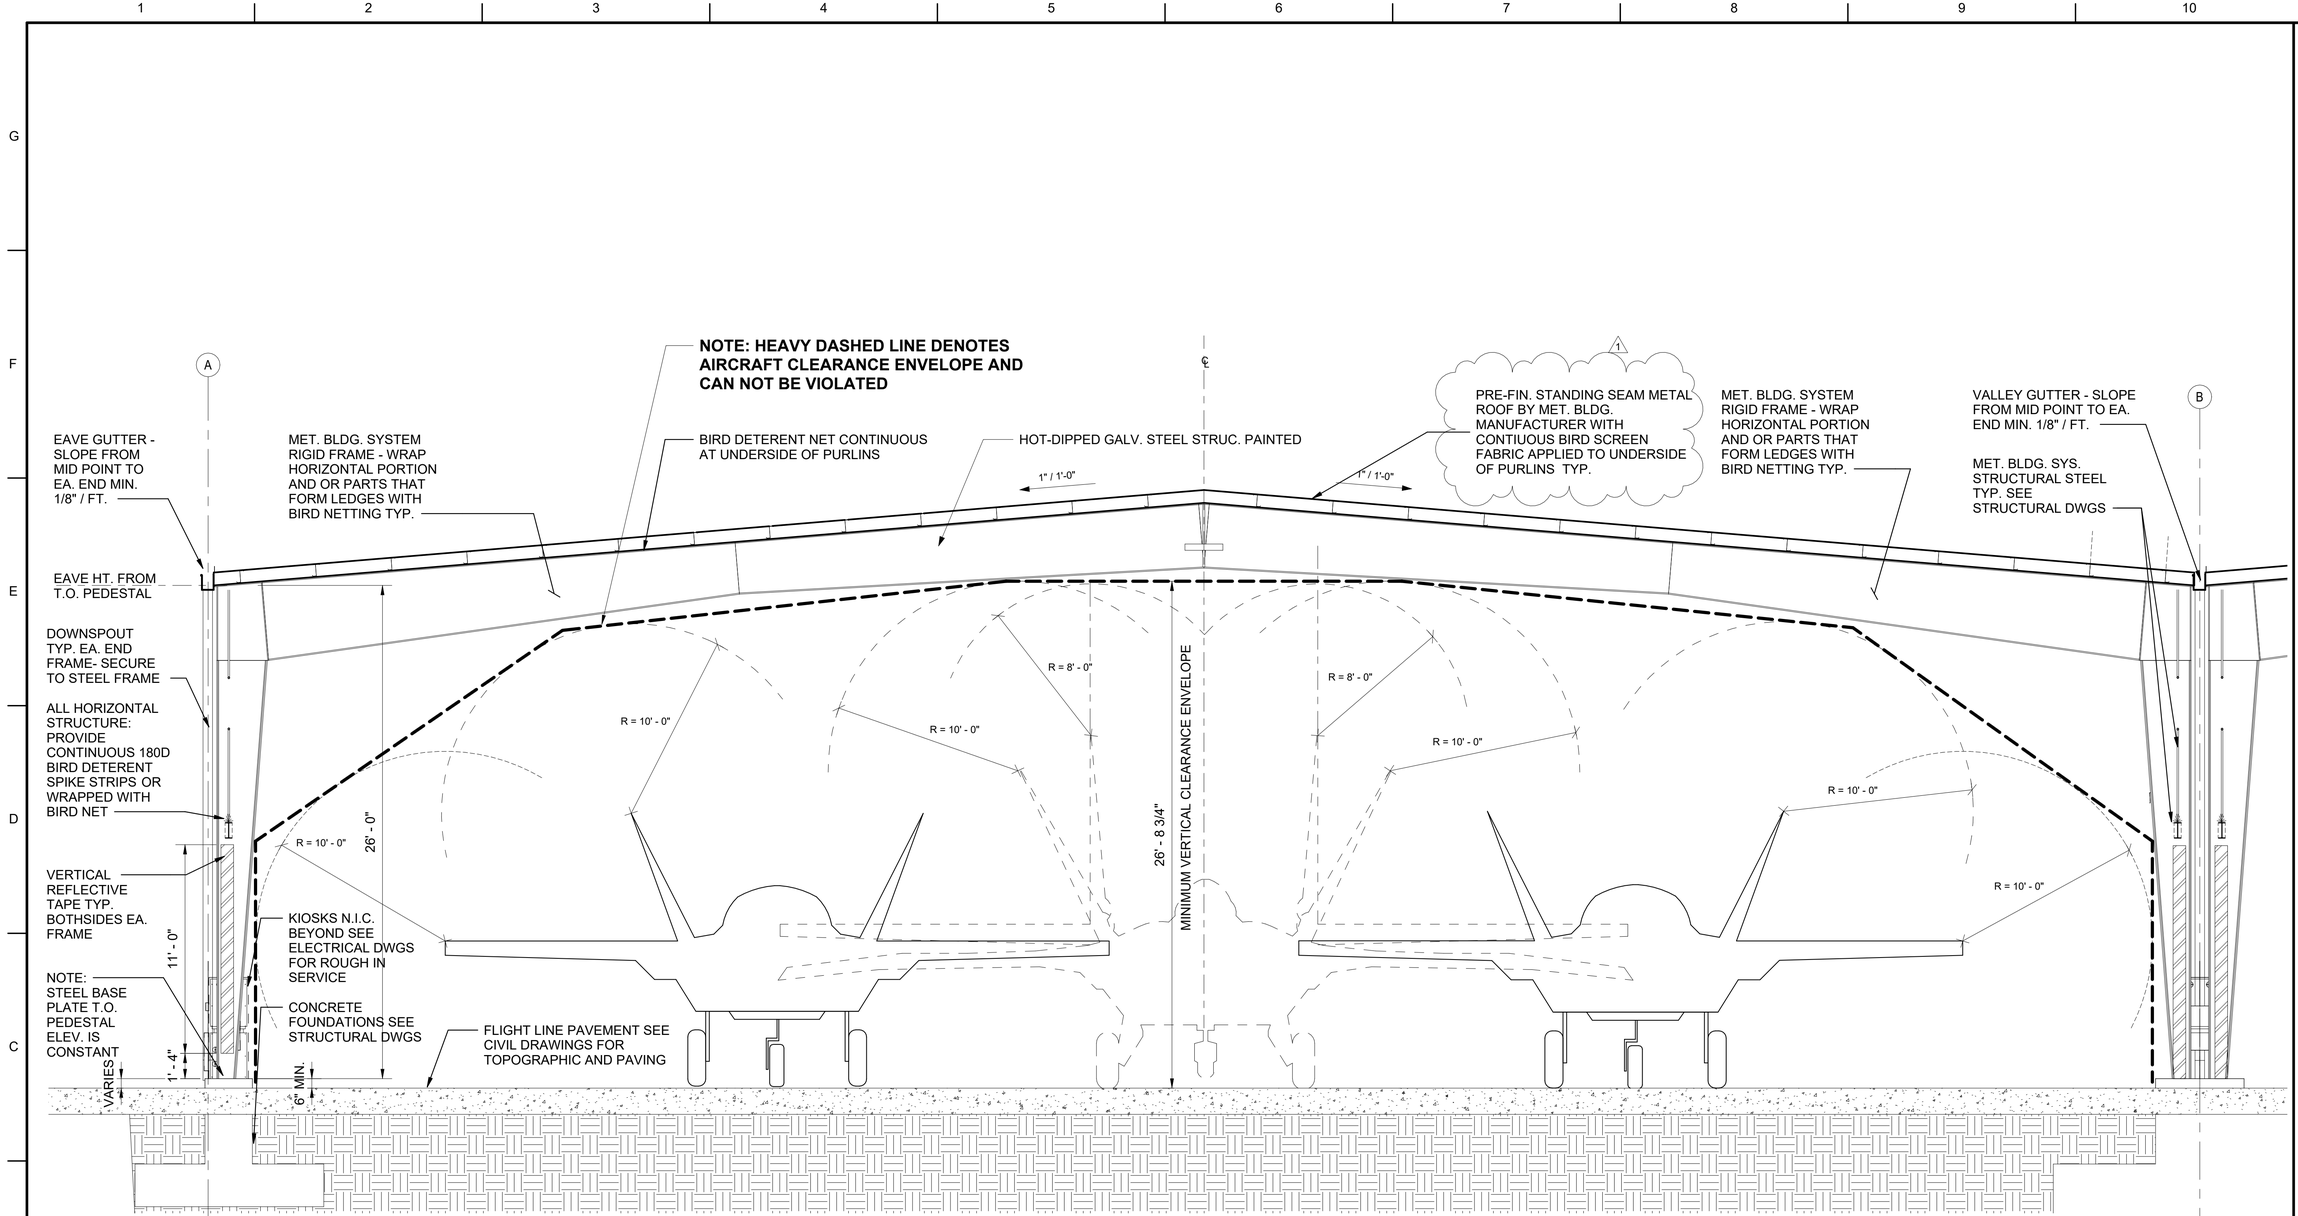

1 SINGLE BAY SECTION
1/4" = 1'-0"

0 2' 4' 8'

US Army Corps of Engineers ®

MARK	DESCRIPTION	DATE
1	AM004	09/05/23

ISSUE DATE: 09/05/2023
SOLICITATION NO.: W91278-18-D-0045/0008
CONTRACT NO.: W9127821F0421

DESIGNED BY: XXX YYY
DRAWN BY: Author
CHECKED BY: XXX YYY
SUBMITTED BY: EAL
SIZE: ANSI D

US ARMY CORPS OF ENGINEERS
MOBILE DISTRICT
102 ST JOSEPH ST. MOBILE, AL 36602

GM HILL ENGINEERING INC.
9700 PHILIPS HWY SUITE 101
JACKSONVILLE, FL 32256
TEL: 904-280-9244

TYNDALL AFB, FL
FLIGHT LINE F-35 SUNSHADES
W31XNJ12657099

BUILDING CROSS SECTION

SHEET ID
A-301